GENERAL NOTES

1. Do not scale.

2. All dimensions are in millimetres unless otherwise specified.

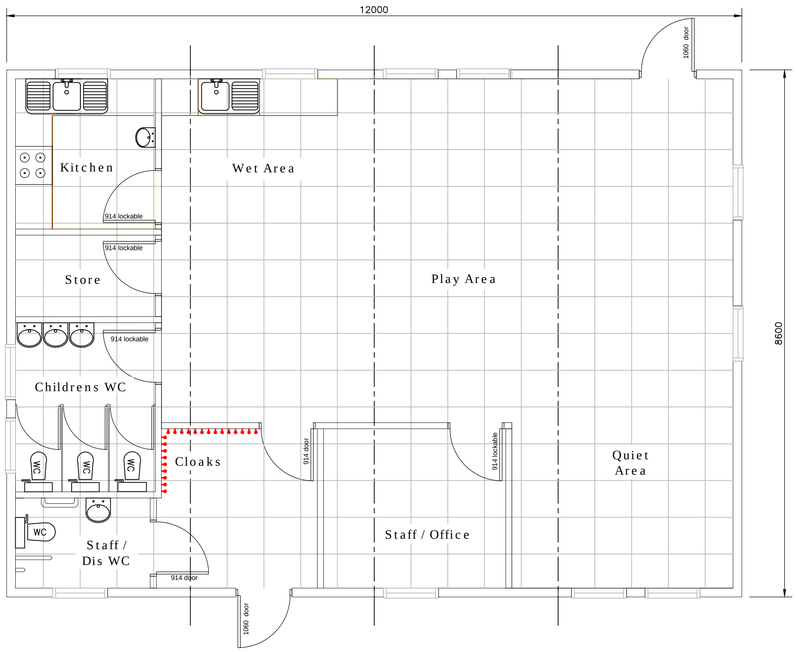


## 24-26 Place

SCALE 1:50

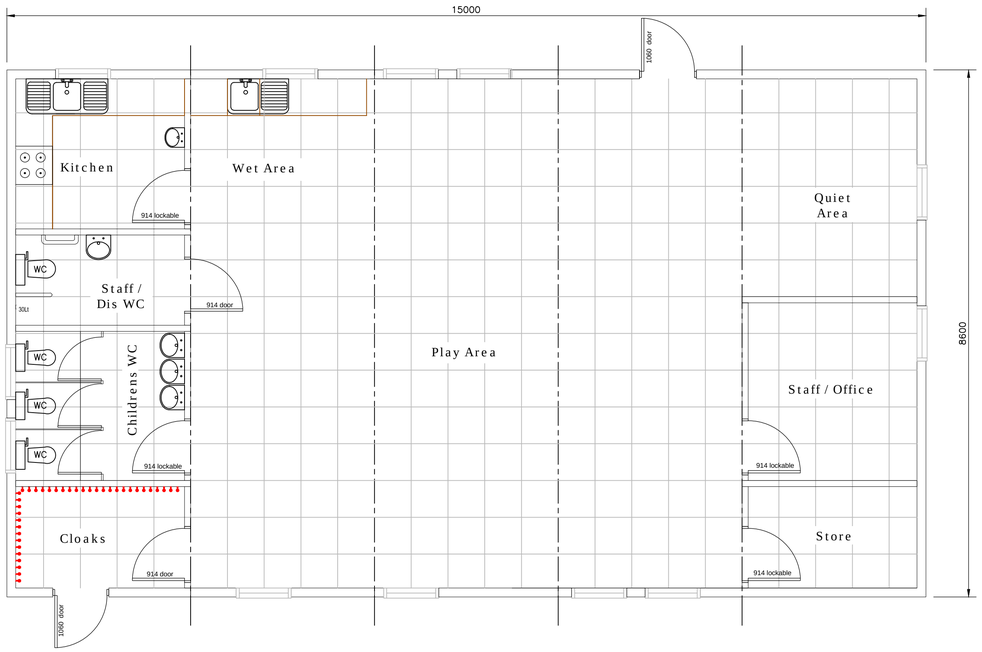


## 30 Place

SCALE 1:50

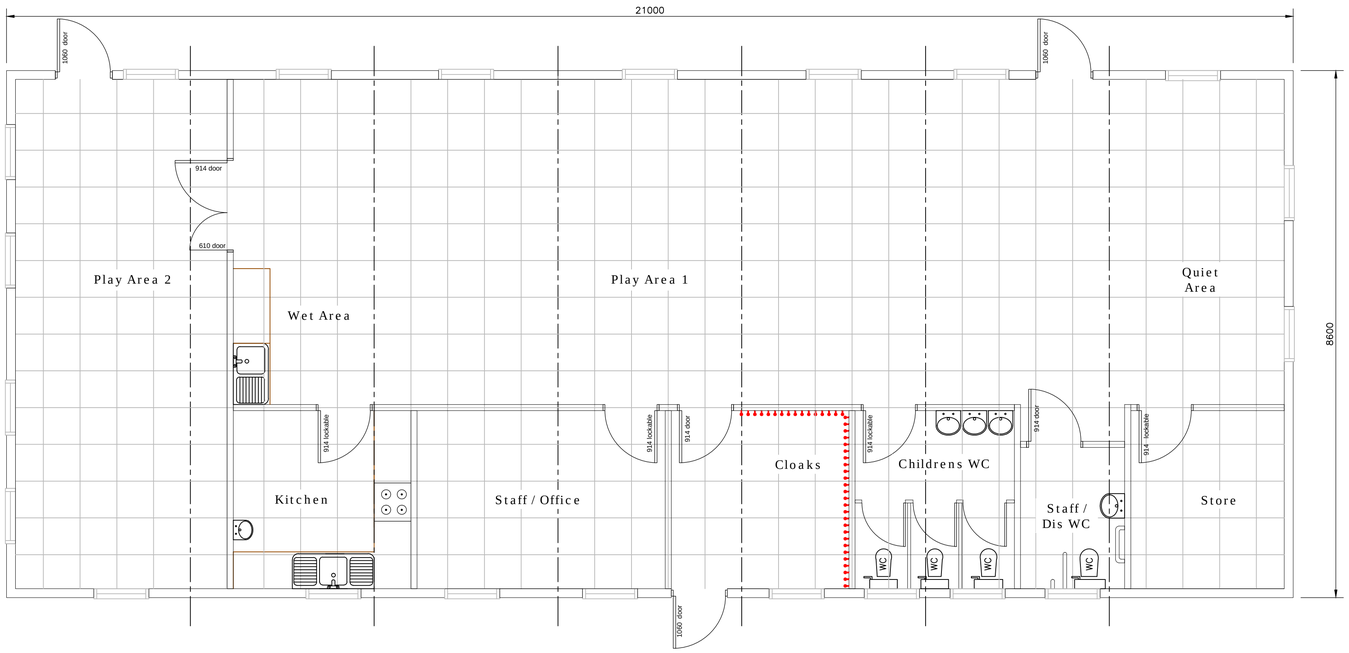


## 40 Place

SCALE 1:50

| | REVISIONS | CHK | DATE |
|---|---|---|---|


MRC
MARTIN REYNOLDS CONSTRUCTION
BARROWAY DROVE
DOWNHAM MARKET
NORFOLK PE38 0AL
TEL: 01366 324297
FAX: 01366 324432
EMAIL: sales@martinreynoldsconstruction.co.uk
www.martinreynoldsconstruction.co.uk


CLIENT

EXAMPLE DRAWING

SITE DETAILS

24-26, 30 and 40 PLACE
STANDARD NURSERY LAYOUTS

| FILE NUMBER | DRAWING No. | REVISION |
|---|---|---|
| | | — |

Scale: AS SHOWN

| DRAWN | DATE |
|---|---|
| DW | 22/07/2010 |


COPYRIGHT OF MRC CONSTRUCTION & MUST NOT BE COPIED OR REPRODUCED WITHOUT THEIR WRITTEN CONSENT